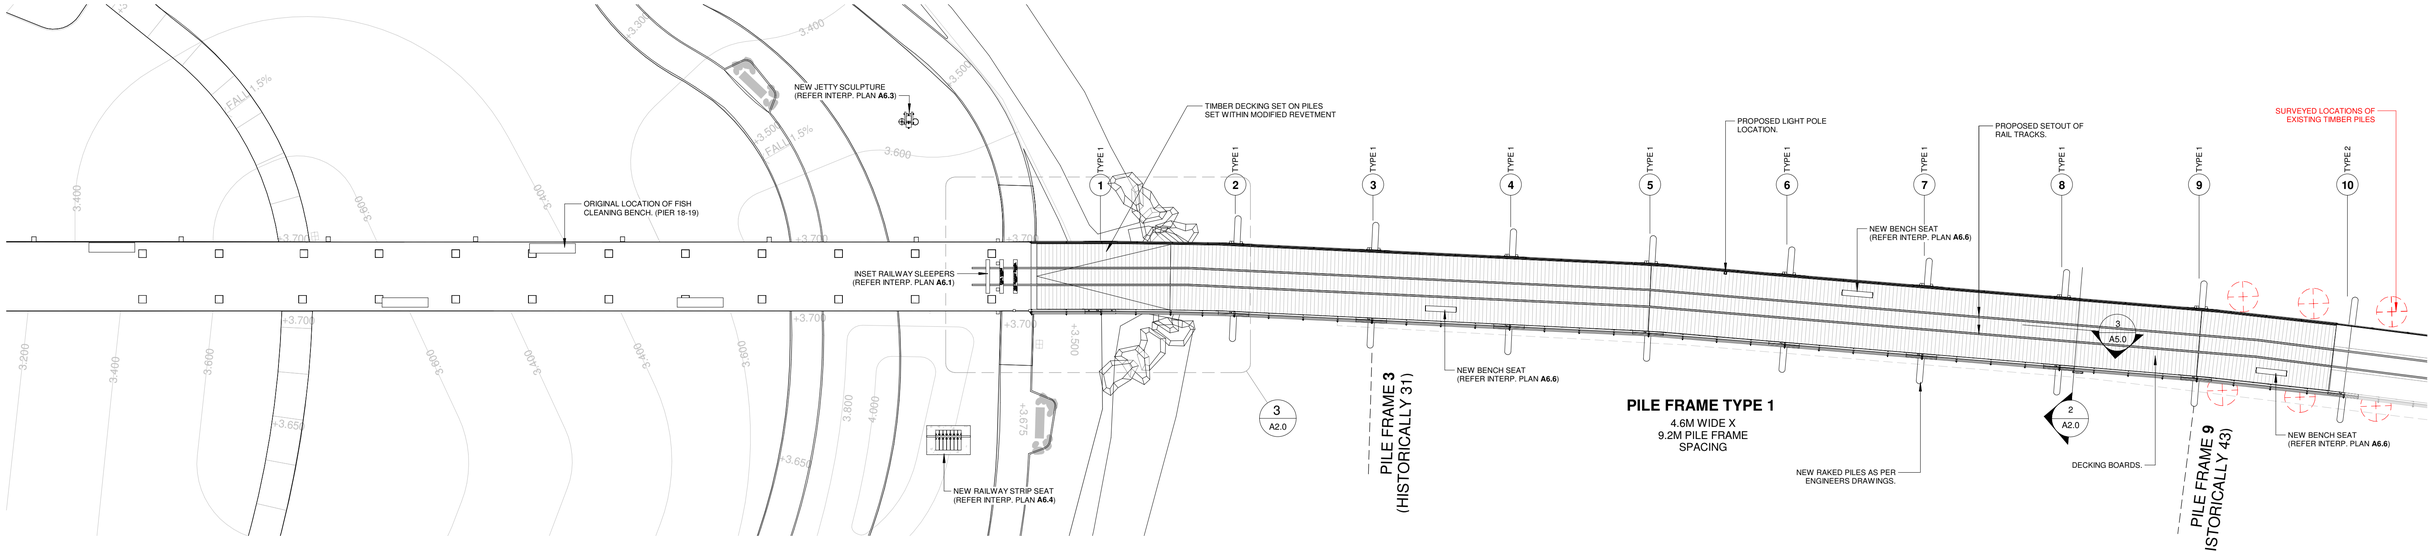

JETTY - SECTION 1
1 : 200 @ A1

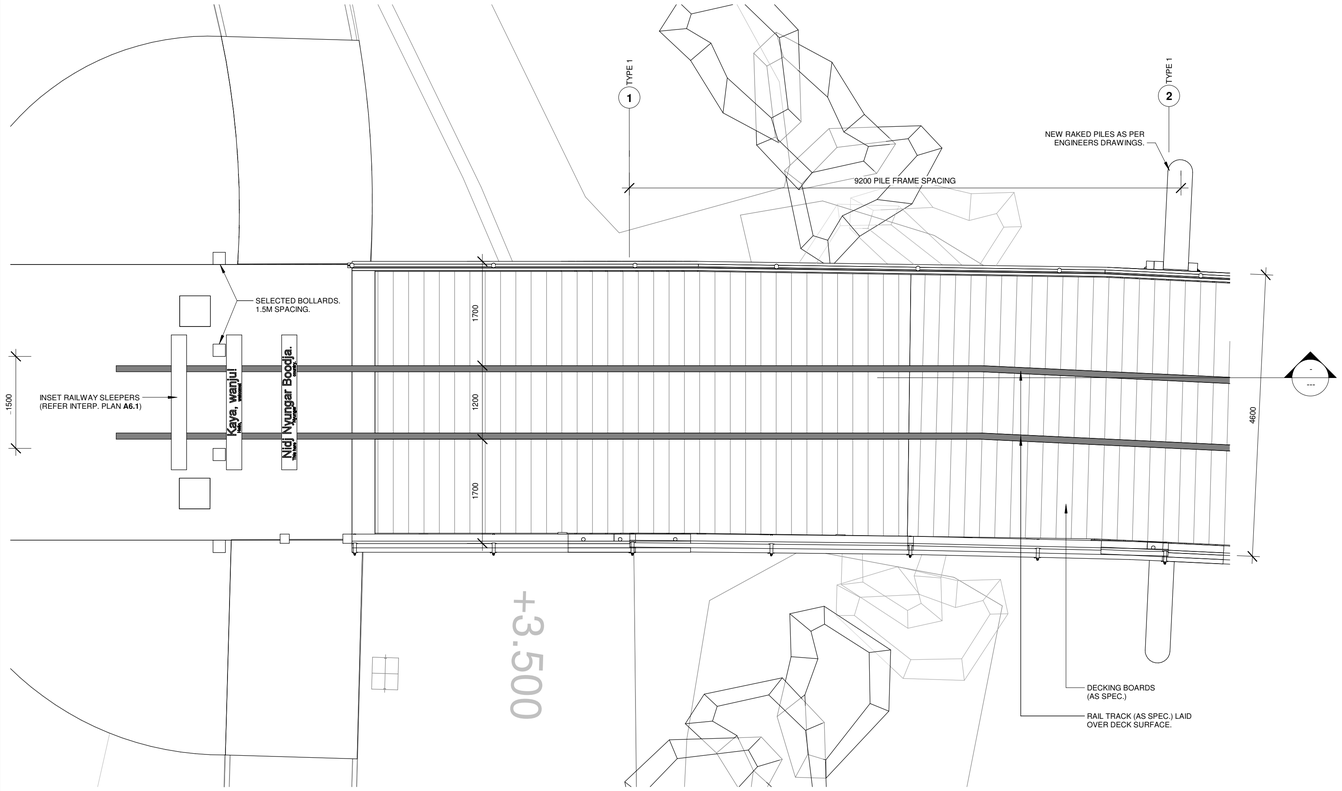

3 / A2.0 CALLOUT - JETTY SECTION 1
1 : 50

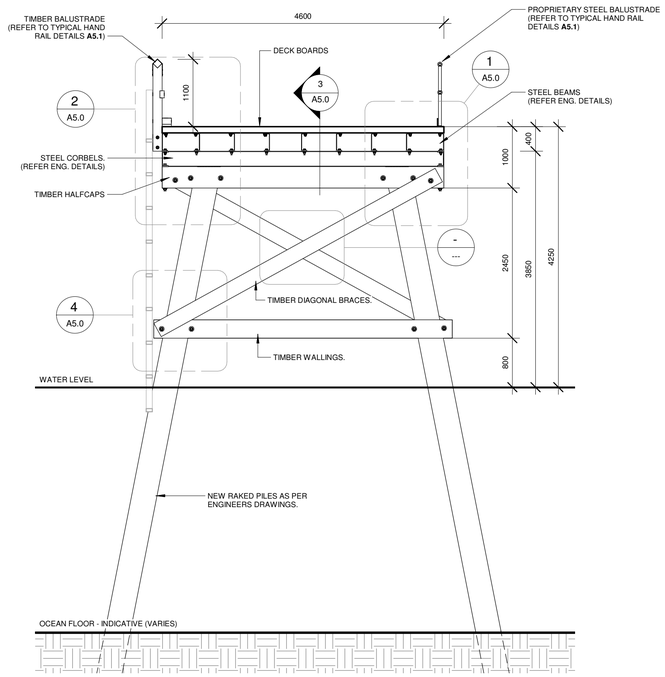

2 / A2.0 TYPICAL CROSS SECTION THROUGH PILE FRAME TYPE 1
1 : 50

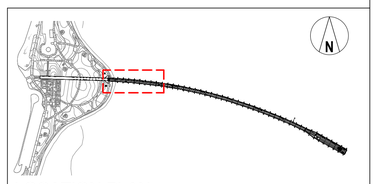

LOCATION PLAN
1 : 5000

NOT FOR CONSTRUCTION

No.	AMENDMENT	DATE	CHKD
A	DRAFT DETAILED DESIGN	29.04.2019	

H+H architects
58 SERPENTINE RD, ALBANY WA 6330
PO BOX 5427, ALBANY WA 6332
ADMIN@HHARCHITECTS.COM.AU
WWW.HHARCHITECTS.COM.AU
08 9842 5558

ESPERANCE TANKER JETTY

ESPERANCE, WA

DRAWN	PG	SCALE	As indicated	@ A1
CHECKED	JD	DATE	29/04/2019 5:39:10 PM	
APPROVED	Approver	PROJECT No.	8118-18	

DRAWING: JETTY SECTION TYPE 1

ARCHITECTURAL

DRAWING No: A2.0

REVISION: A